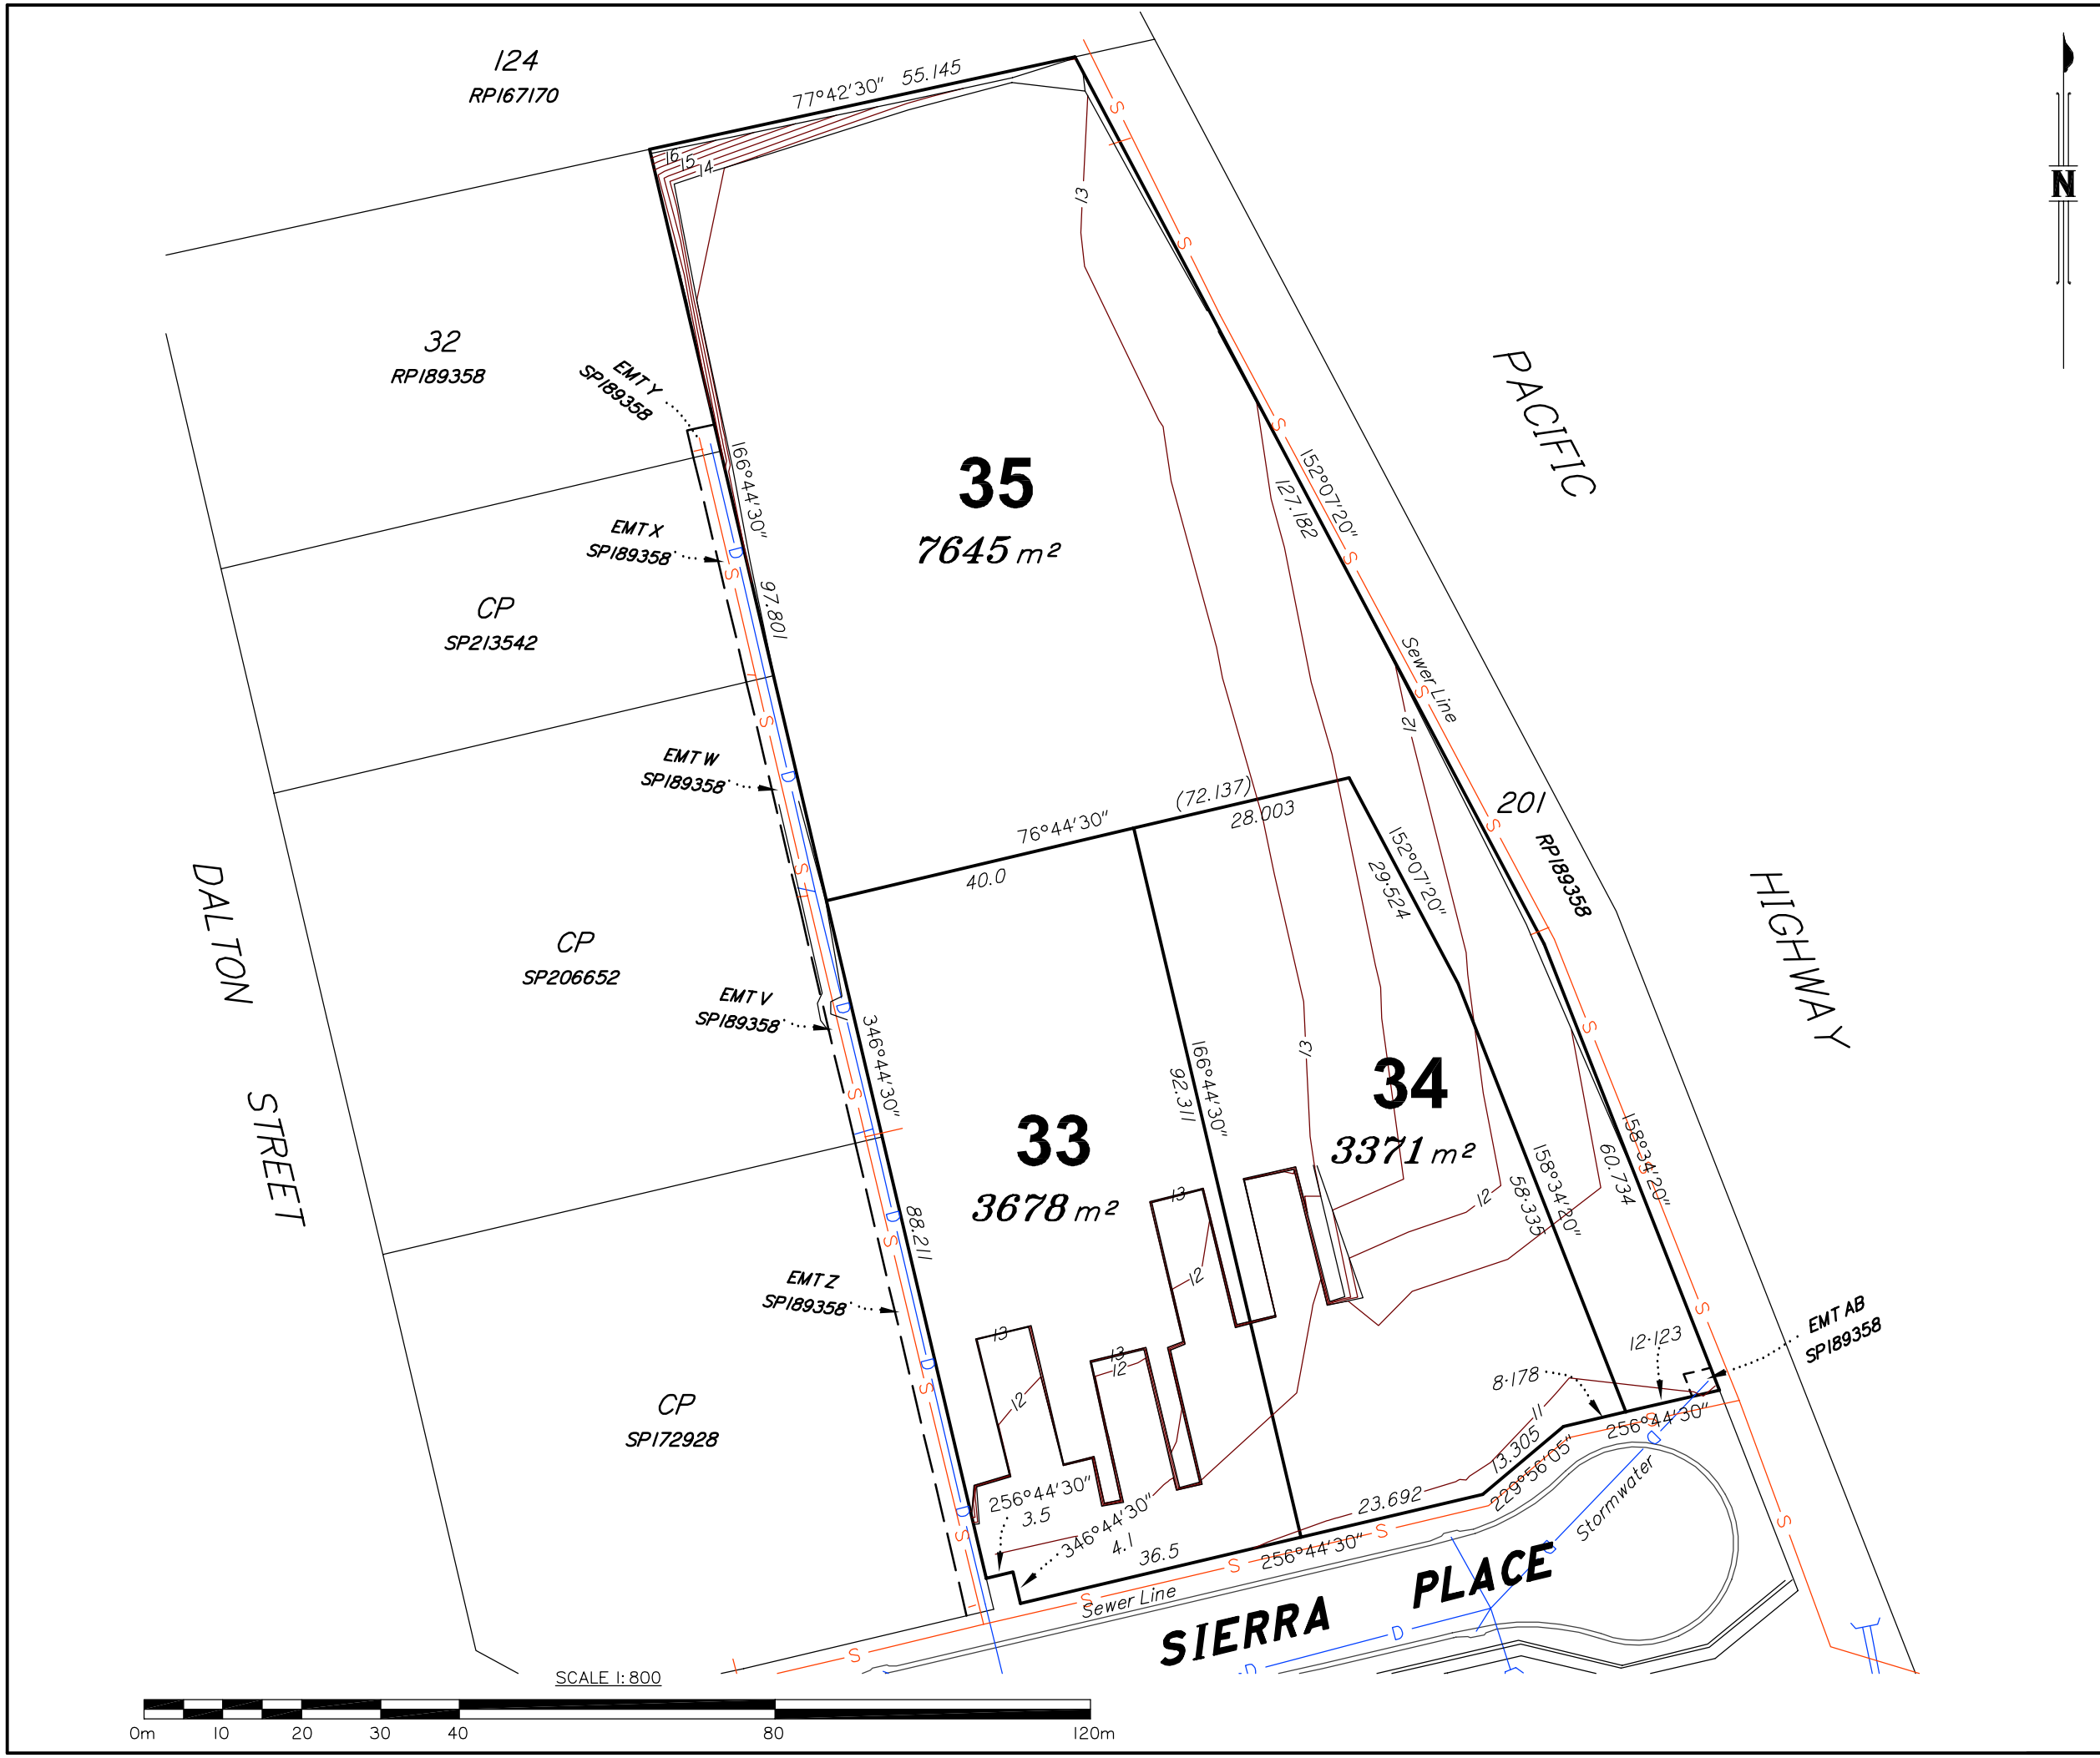

BENNETT + BENNETT

Property Consultants, Surveyors + Town Planners

All mail to: PO Box 5021. GCMC., Qld. 9726
mail@bennettandbennett.com.au
BBH Pty. Ltd. A.C.N. 010 427 531

GOLD COAST OFFICE
95 Upton Street, Bundall
Ph (07) **5574 0733**
Fax (07) 5574 0202

BRISBANE OFFICE
Level 3,
490 Upper Edward St.
Spring Hill
Ph (07) **3839 7200**
Fax (07) 3839 7277

COOMERA OFFICE
9 Jowett Street,
Coomera
Ph (07) **5573 6177**
Fax (07) 5529 4342

Rev			Date
A	Driveway widening	CTW	9/10/2009

NOTES:

1. All levels are in metres on the Australian Height Datum referred to PM 164809 RL 10.876 AHD situated in Sierra Place.
2. Contour Interval 0.5m
3. Drawn to scale on an A3 sheet.
4. All dimensions and areas are subject to final survey and approval by G.C.C.C.
5. Registered Owner . .
   DIAMOND HEAD HOLDINGS PTY LTD
   Title reference: 50668520

TITLE

Proposed Subdivision of Lots 33-35 Cancelling Lot 33 on SP202030

CLIENT
DIAMOND HEAD HOLDINGS P/L

Drawn	JSC	Parish	COOMERA
Surv'd	PI	County	WARD
Authorised		Job Ref.	04154
L/Book		Comp File	04154.ccx
Date	30/07/2009	Dwg File	04154PR04_A
SCALE	1:800	PLAN No. 23	Rev. A